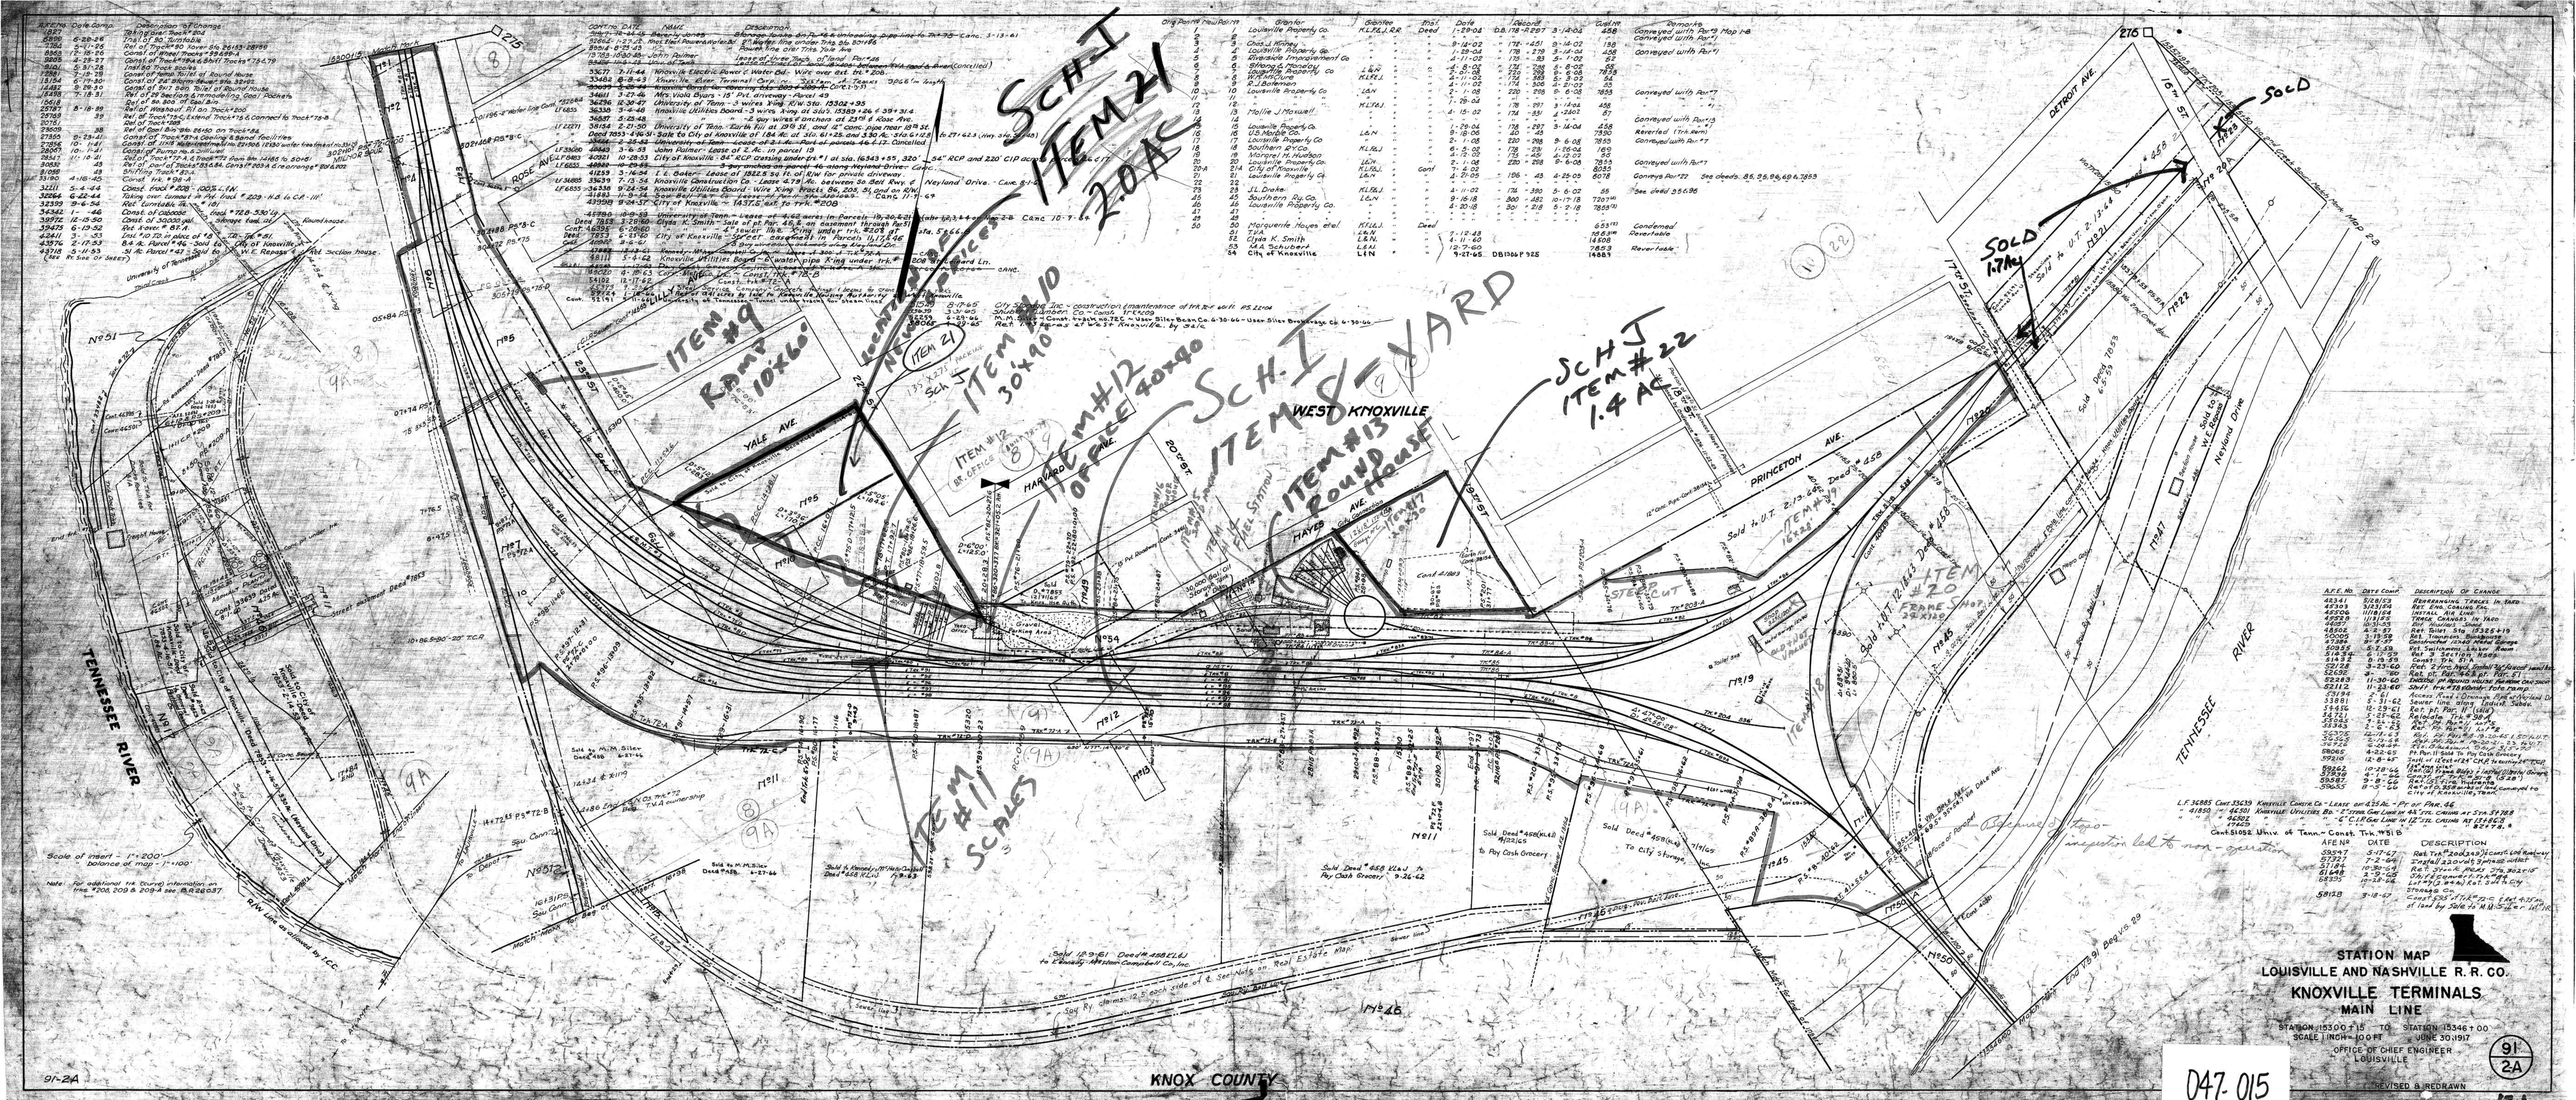
STATION MAP
LOUISVILLE AND NASHVILLE R.R. CO.
KNOXVILLE TERMINALS
MAIN LINE
STATION 15300+15 TO STATION 15346+00
SCALE 1 INCH = 100 FT JUNE 30, 1917
OFFICE OF CHIEF ENGINEER
LOUISVILLE
REVISED & REDRAWN
91-2A
WEST KNOXVILLE
YALE AVE.
PRINCETON AVE.
HAYES AVE.
DETROIT AVE.
ROSE AVE.
TENNESSEE RIVER
KNOX COUNTY
SCH I ITEM 21 2.0 AC
SCH J ITEM #22 1.4 AC
ITEM #9 RAMP 10'x60'
ITEM #12 OFFICE 40'x90'
ITEM #13 ROUND HOUSE
ITEM #11 SCALES
SOLD 1.7 Ac
Scale of insert - 1" = 200'
Balance of map - 1" = 100'
Note: For additional trk. (bung) information on line #205, 209 & 209-A see M.R.2B(287)
Conc. 51052 Univ. of Tenn. - Const. Trk. #51 B
DETAIL OF STEEP CUT
Sold to Pay Cash Grocery
Sold to City of Knoxville
Sold to W. E. Repass
Sold to M. M. Siler
Sold to Knox Co. Const. Trk. #72-B
Sold to Knoxville Utilities Board
Sold to Knoxville Coal Co.
Sold to Knoxville Iron Co.
Sold to Knoxville Gas Co.
Sold to Knoxville Ice Co.
Sold to Knoxville Power & Light Co.
Sold to Knoxville Utilities Board